Absolent Ductwork Layout
System 1 Duct Layout

Plan View

K&B Duct

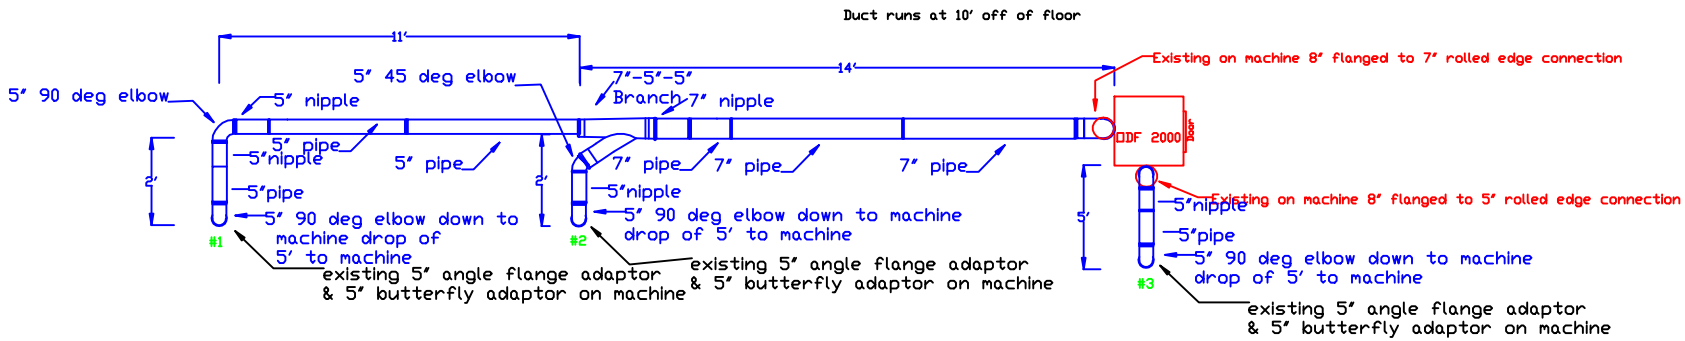

Side View

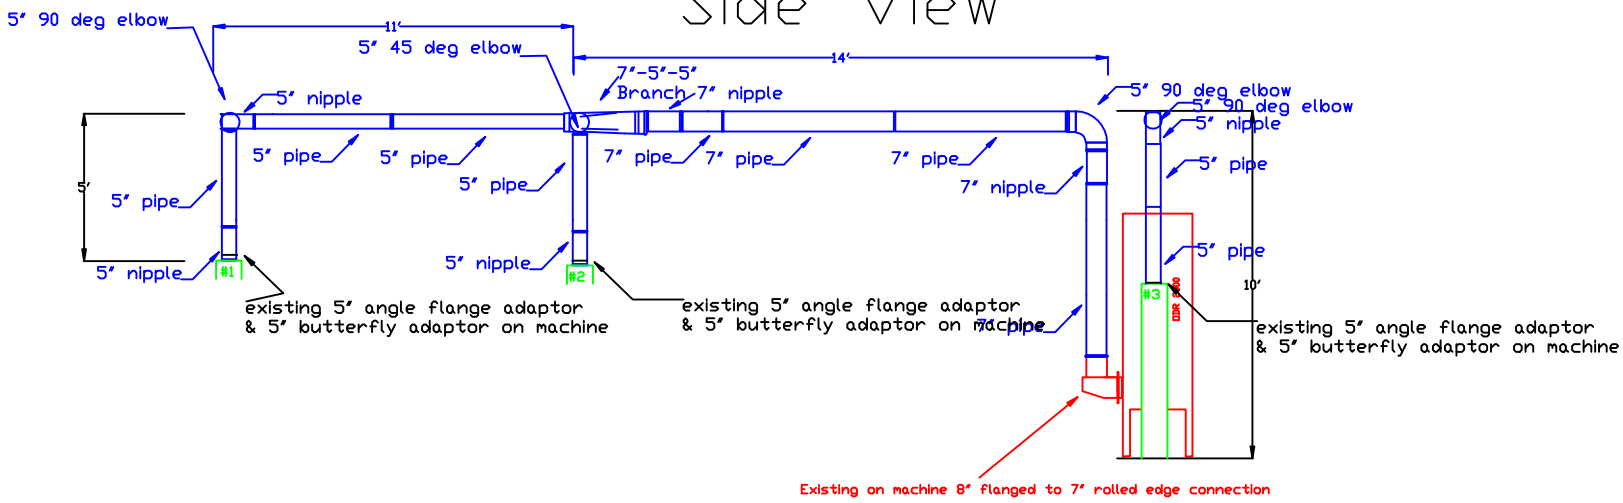

Avani Environmental Intl. Inc.
95 Cypress Drive
Youngsville, NC 27596
P# 919-570-2862 F# 919-570-2863

Avani

Project: Sonic Tools	
Drawing: System 1	
Date: 4/18/12	Drawn by: DJ
Sheet No:	