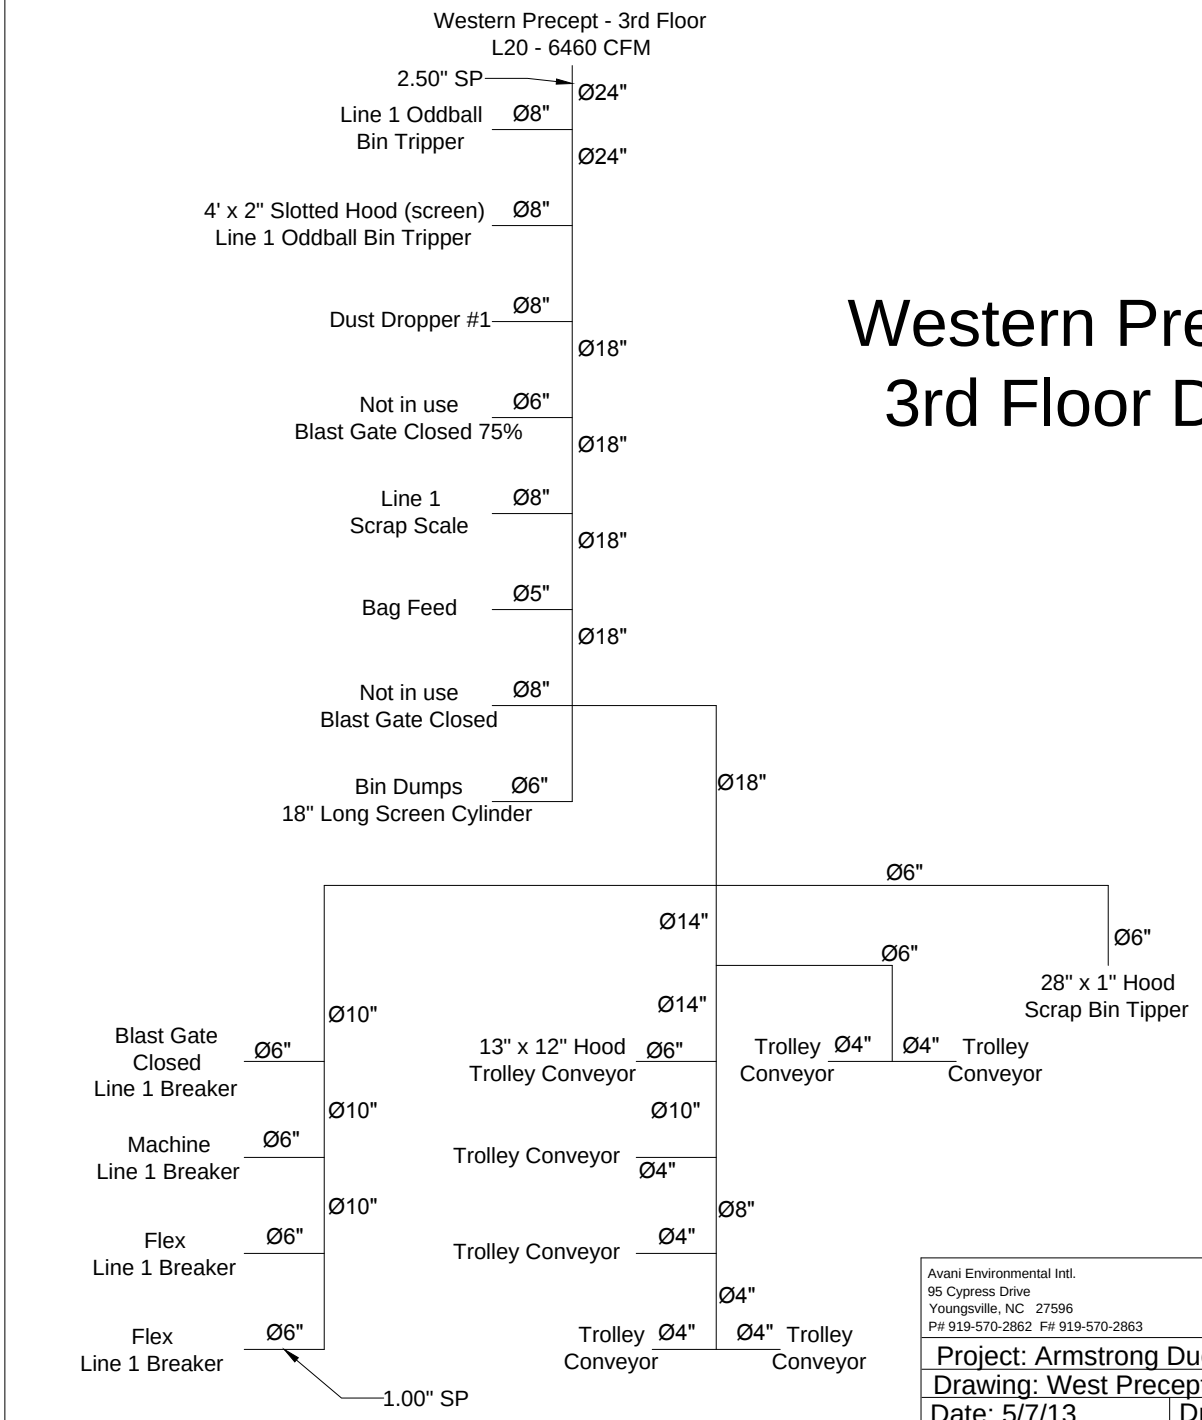

Western Precept 3rd Floor Duct

Avani Environmental Intl.
95 Cypress Drive
Youngsville, NC 27596
P# 919-570-2862 F# 919-570-2863

Avani

Project: Armstrong Duct Study	
Drawing: West Precept 3rd Floor Duct	
Date: 5/7/13	Drawn by: MDT
Sheet No: 1 of 1	Rev.: 0