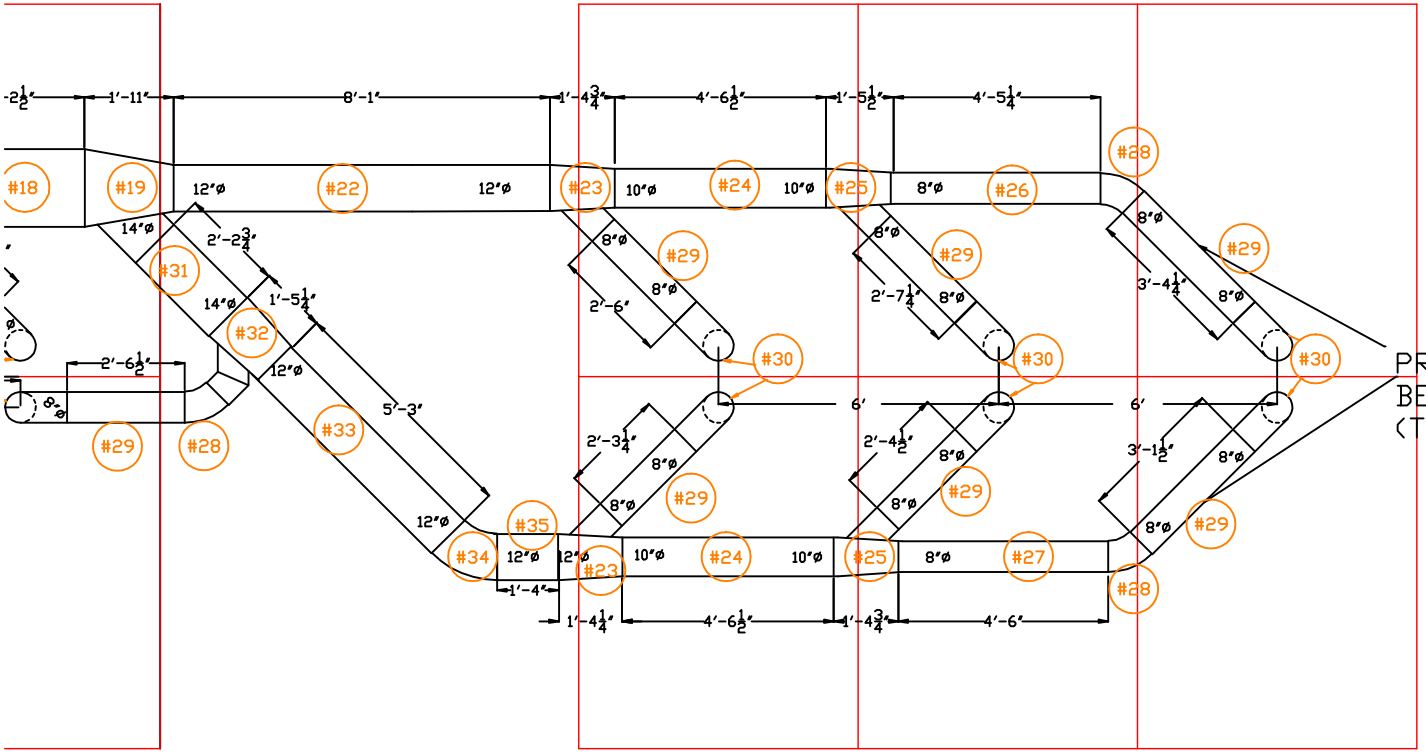

PROVIDE 60" LONG SECTION BETWEEN LATERAL AND ELBOW (TYPICAL 18)

#29