Outside Detail on the Ductwork Termination

Side View

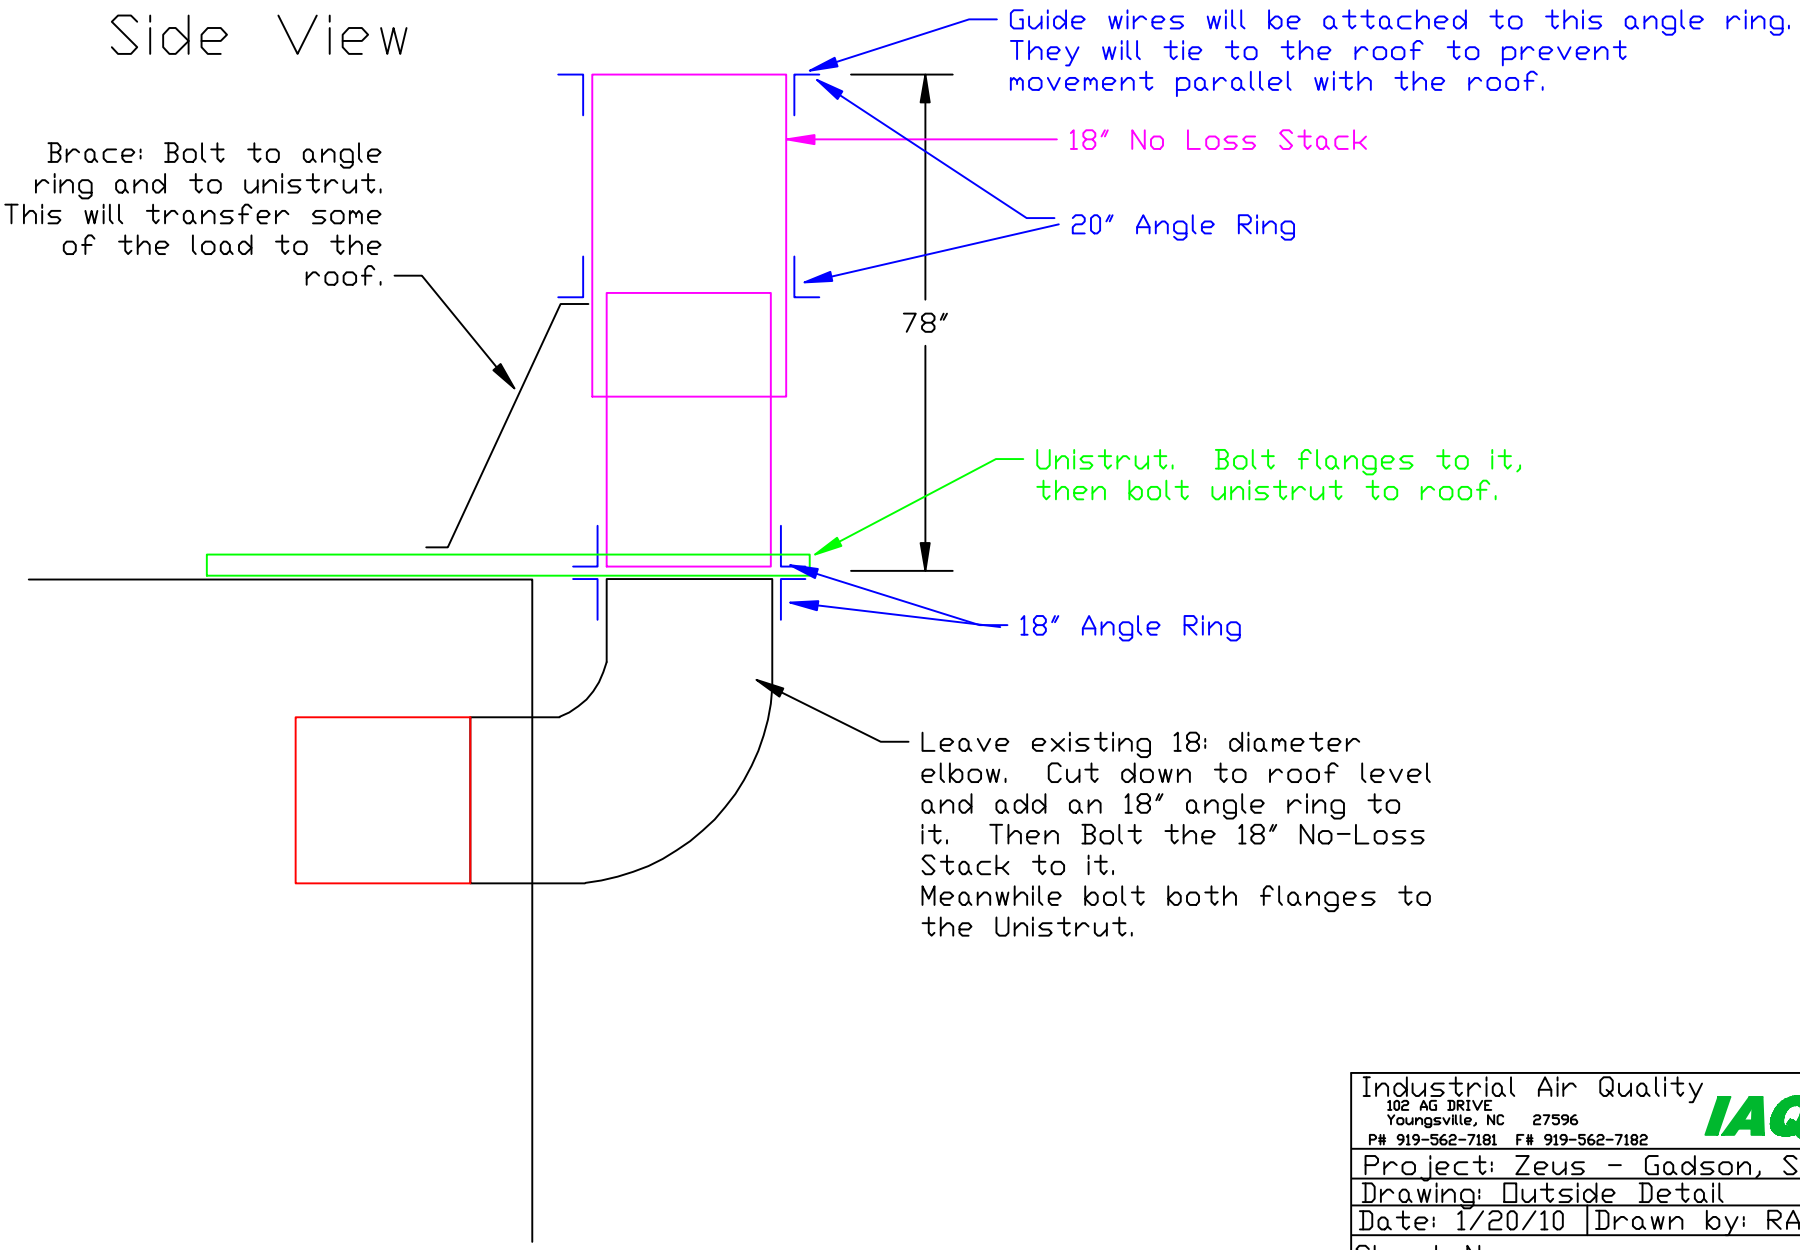

Industrial Air Quality
102 AG DRIVE
Youngsville, NC 27596
P# 919-562-7181 F# 919-562-7182

IAQ

Project: Zeus - Gadson, SC	
Drawing: Outside Detail	
Date: 1/20/10	Drawn by: RAV
Sheet No:	