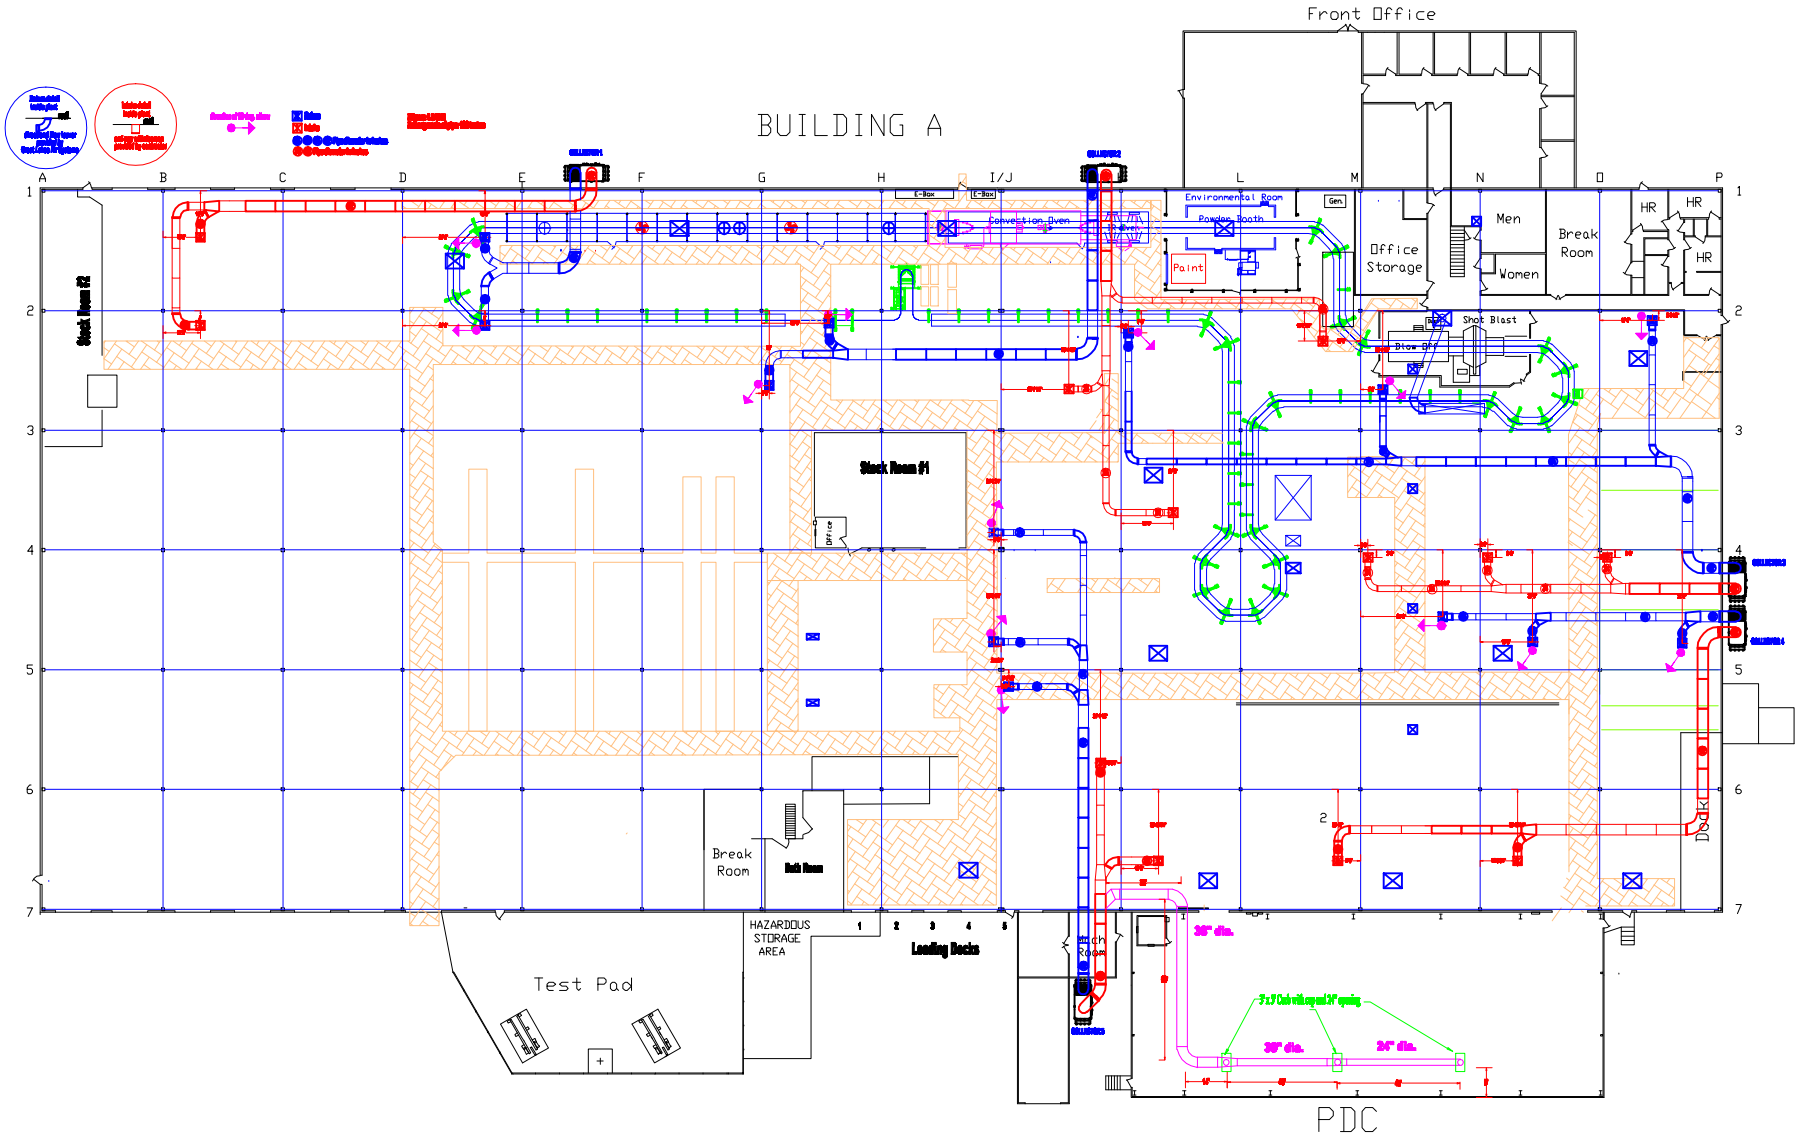
BUILDING A
Front Office
Stock Room #2
Stock Room #1
Office
Break Room
Bath Room
HAZARDOUS STORAGE AREA
Test Pad
Loading Docks
Dock
Environmental Room
Powder Booth
Paint
Convection Oven
Gen.
Office Storage
Men
Women
Break Room
HR
HR
HR
Shot Blast
Blow Off
Mech Room
36" dia.
30" dia.
24" dia.
PDC