Absolent Ductwork Layout

Jacob Tubing

Side View

Notes: Bottom of duct 12' of of floor
Vertical drop top to machines ~20'

Note: all horizontal pipe sizes are same as Plan View

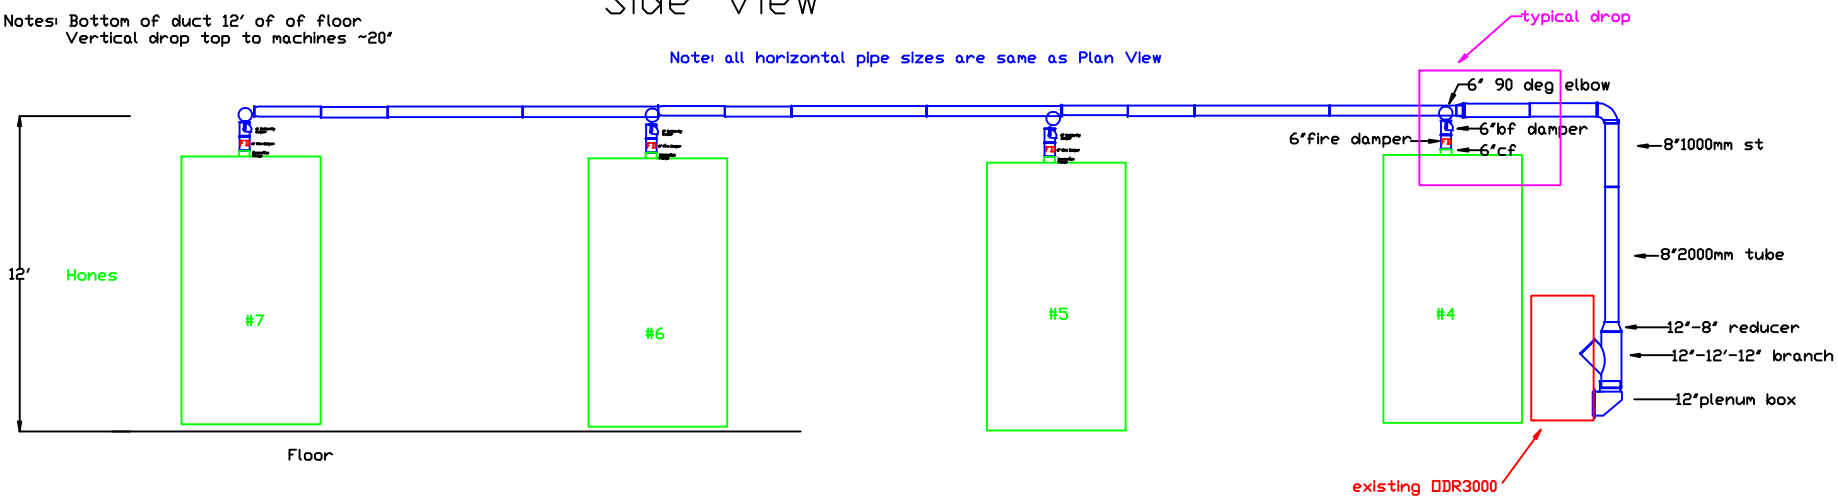

Note: all horizontal pipe sizes are same as Plan View

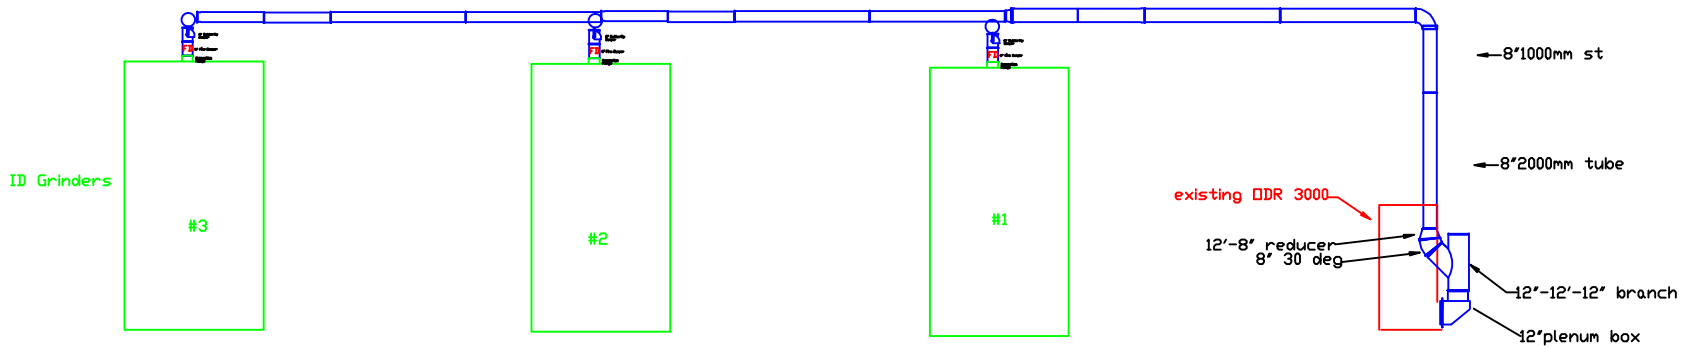

Avani Environmental Intl. Inc.
95 Cypress Drive
Youngsville, NC 27596
P# 919-570-2862 F# 919-570-2863

Avani

Project: Hones & ID Grinders	
Drawing: Duct Layout	
Date: 6-13-12	Drawn by: DDJ
Sheet No:	