Davidson County C. C.
Booth Layout

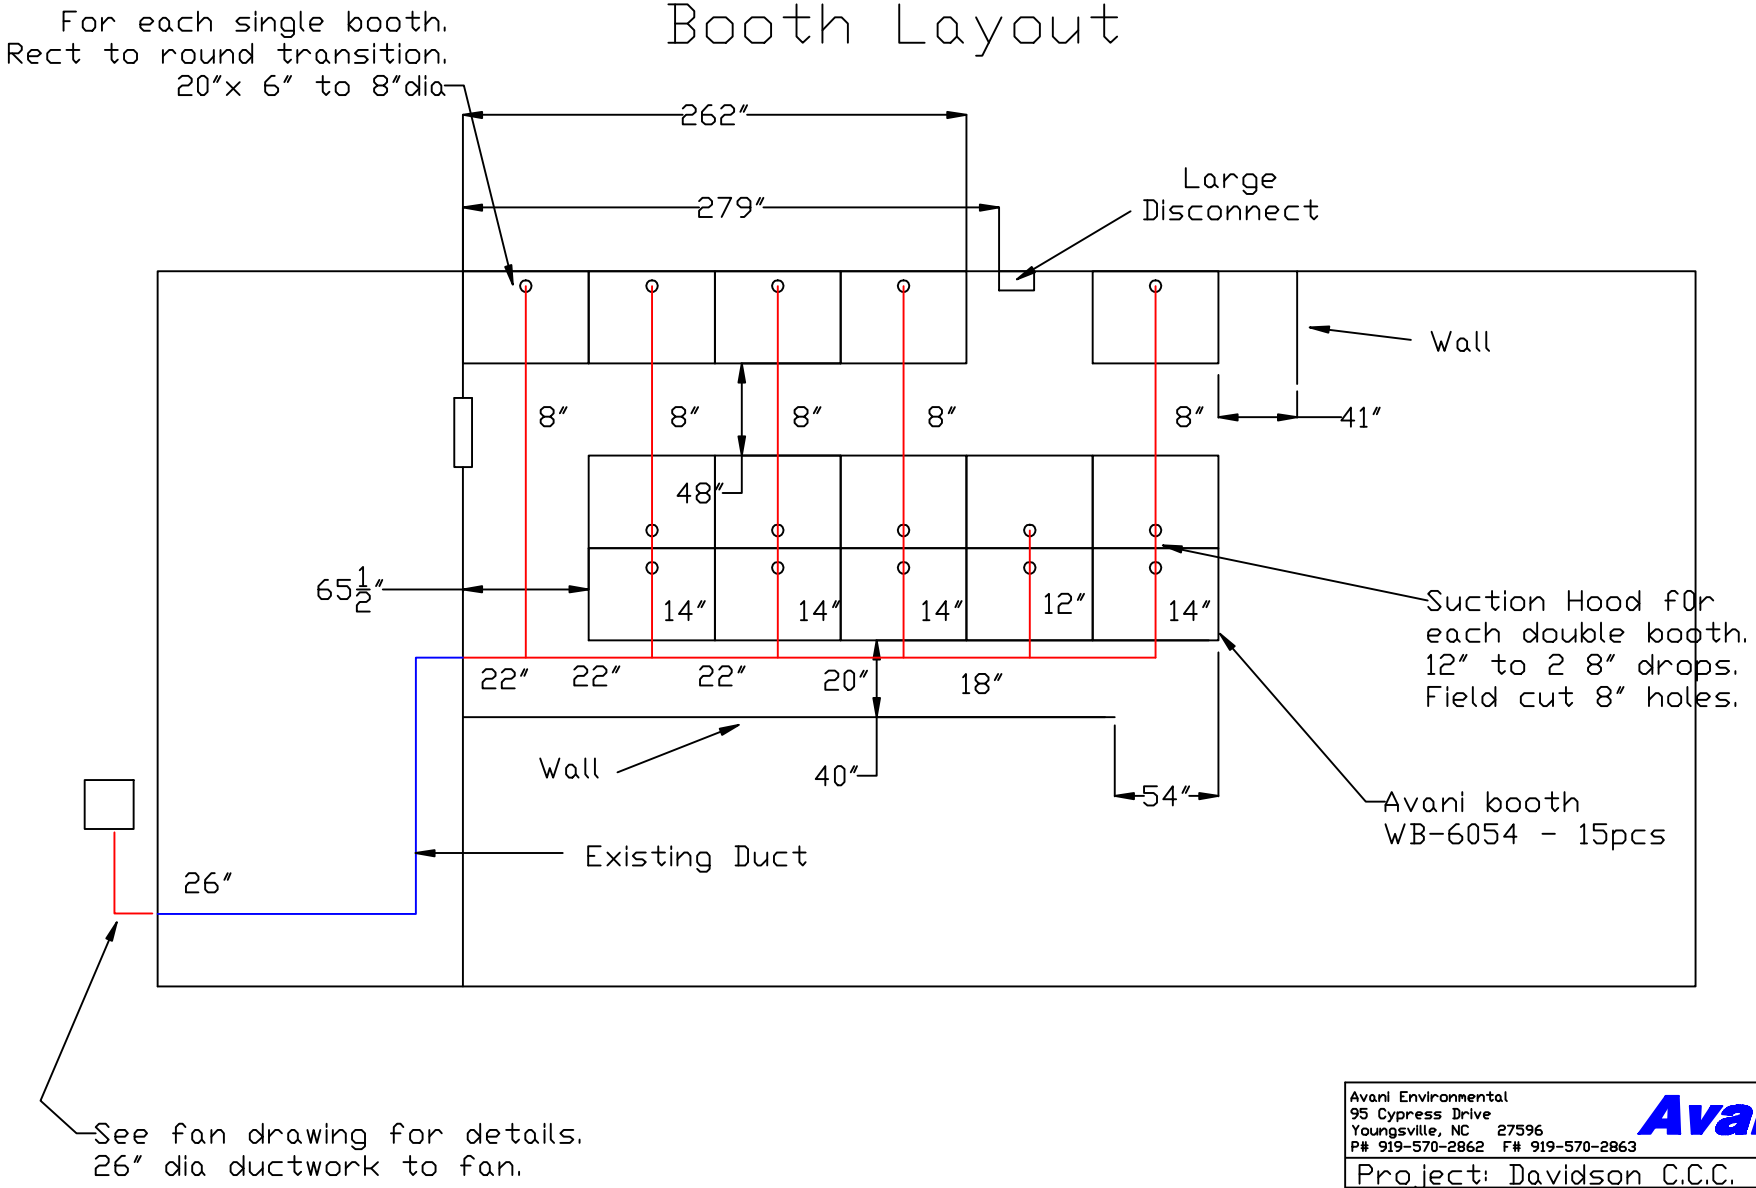

Avani Environmental
95 Cypress Drive
Youngsville, NC 27596
P# 919-570-2862 F# 919-570-2863

Avani

Project: Davidson C.C.C.	
Drawing: Booth Location	
Date: 6/1/11	Drawn by: WWB
Sheet No: 1 of 1	Rev.: 0